
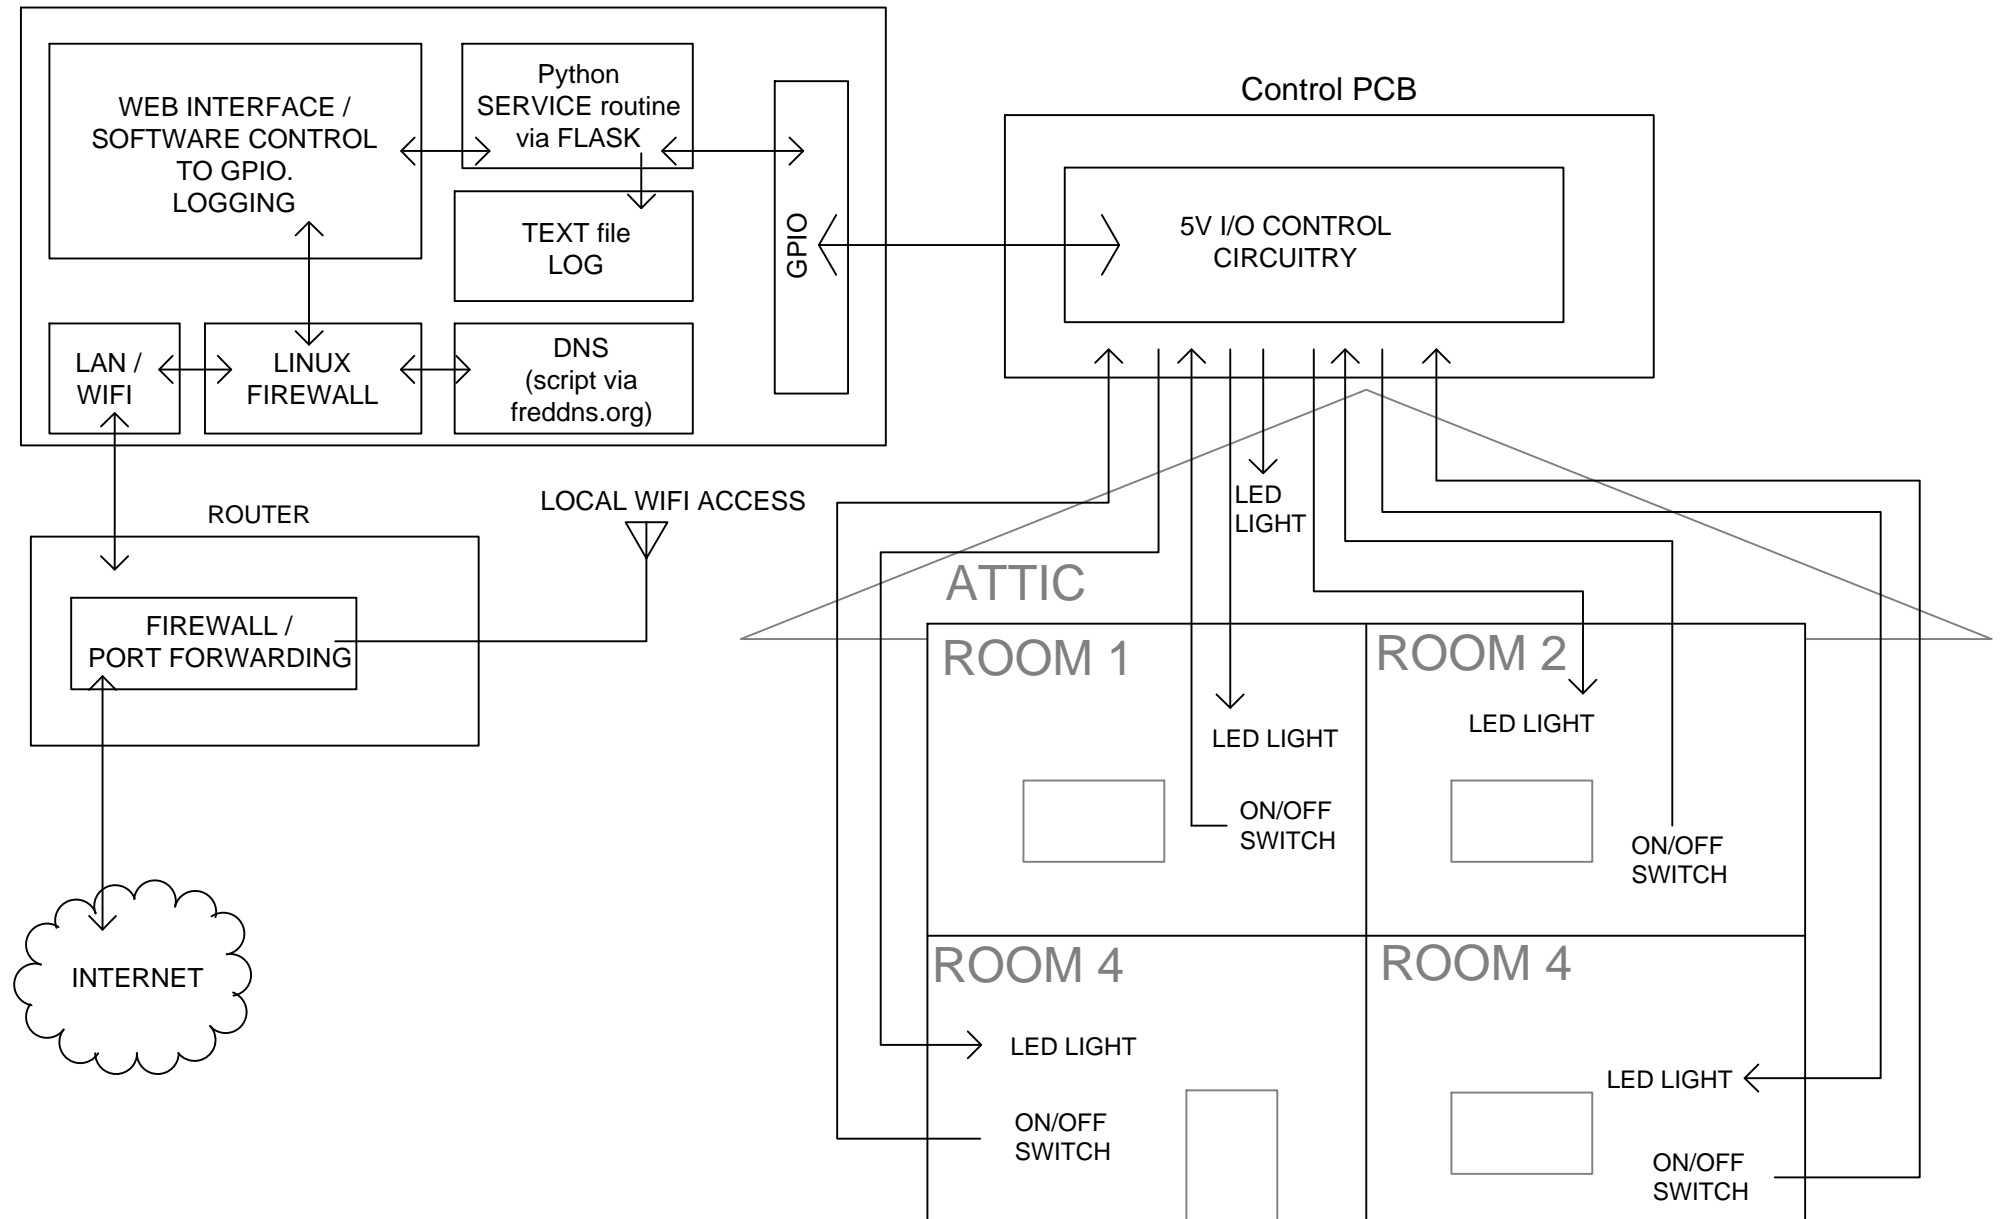

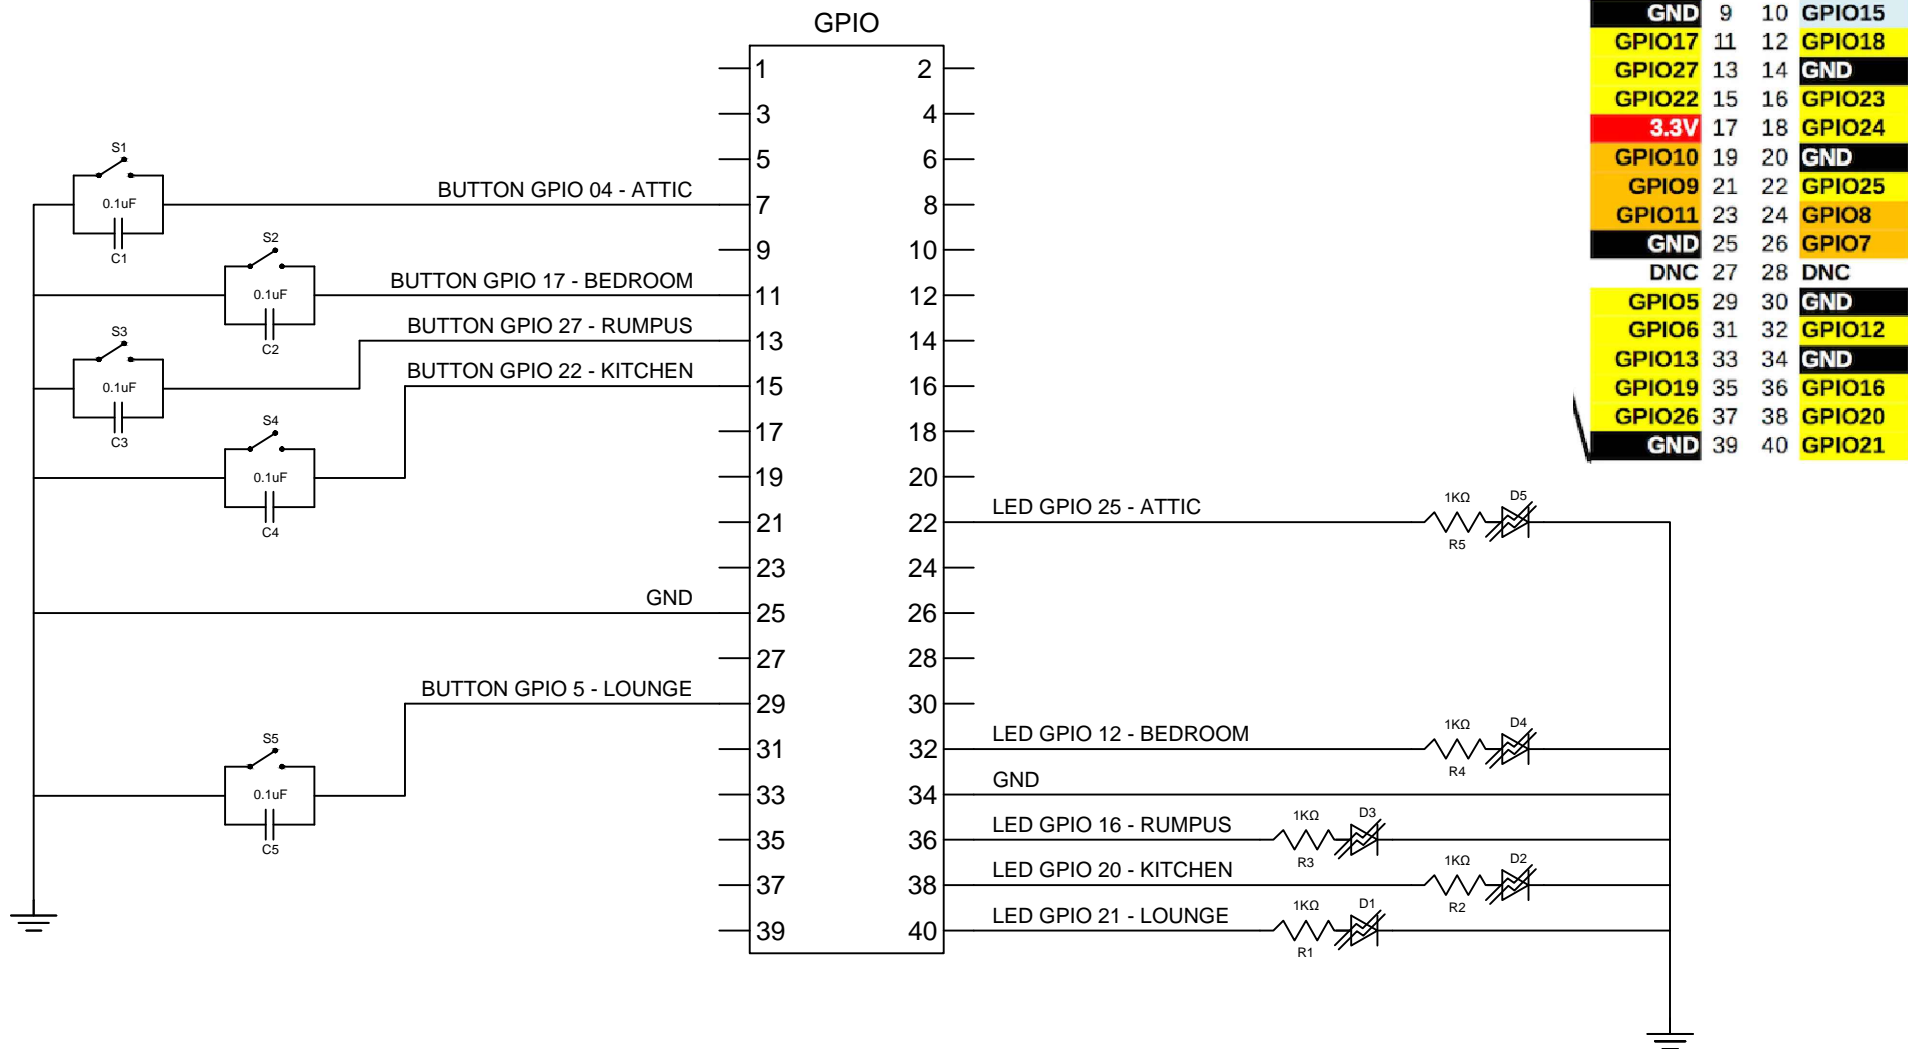



No.	DATE	DESCRIPTION	EXTRA LOW VOLTAGE (5V) RASPBERRY PI LIGHTING CONTROL. BLOCK DIAGRAM.			 danLight
1.C	18/05/21	EXTRA SWITCH AND ROOM NAMES ADDED.				
1.B	16/05/21	FLASK BLOCK LAYOUT CHANGED.				
1.A	06/05/21	ORIGINAL DRAWING.				
			DRAWN BY: DANIEL LOPEZ	SCALE: NTS	SHEET 1	REVISION 1.C


# RASPBERRY PI




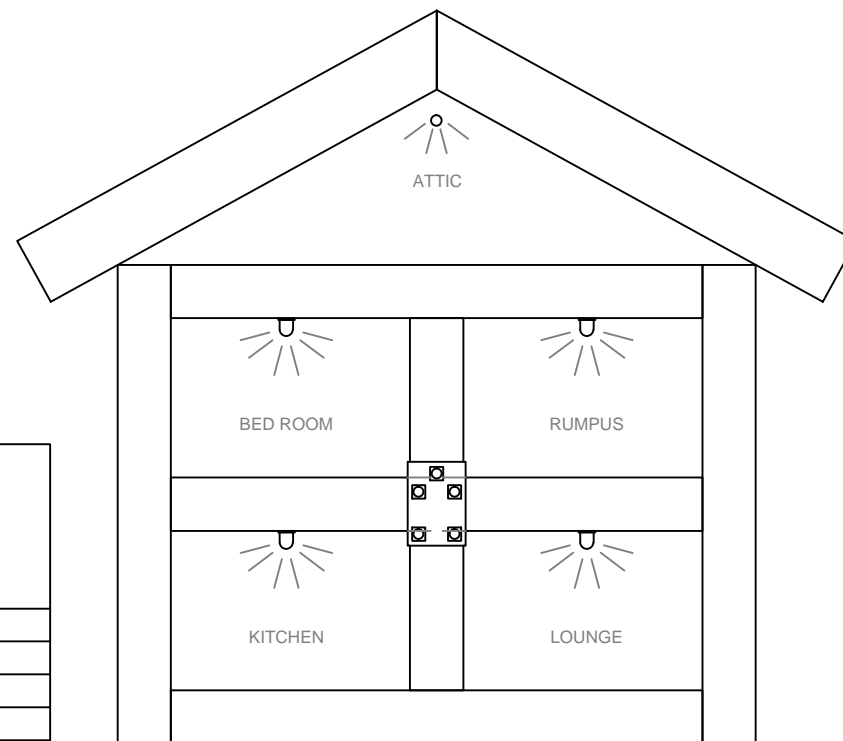
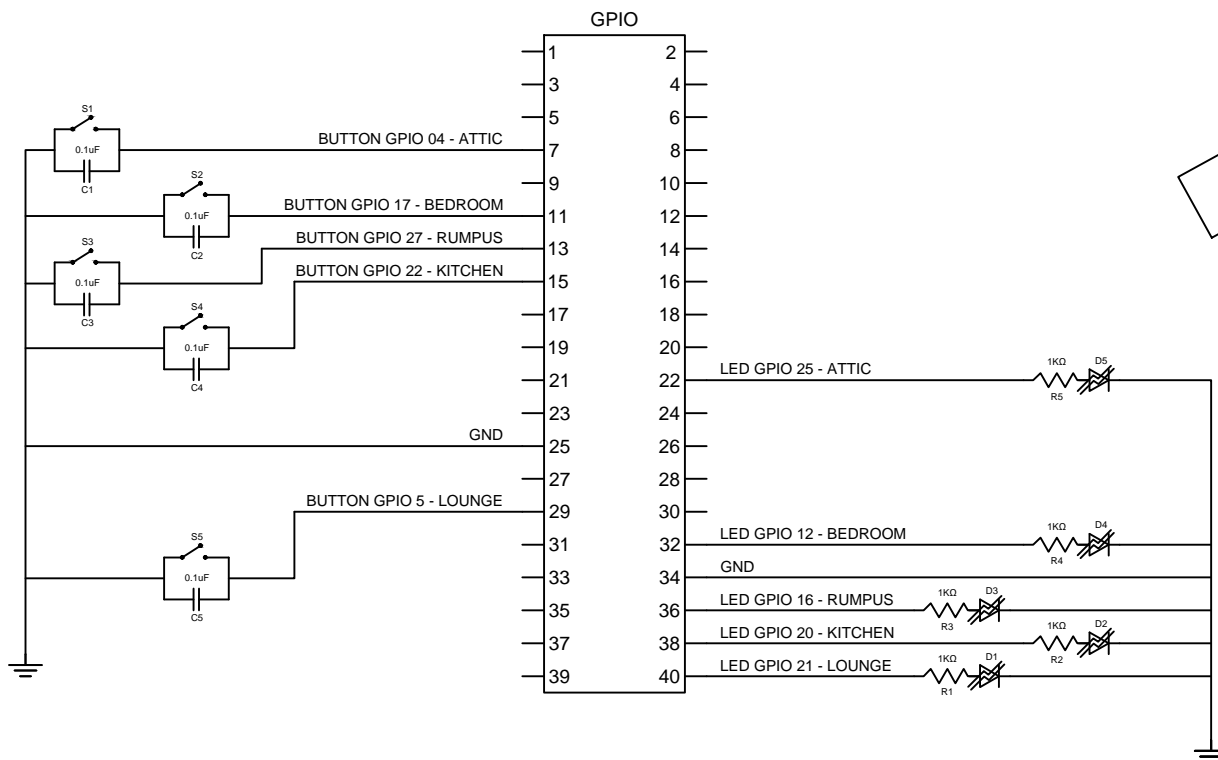
No.	DATE	DESCRIPTION	EXTRA LOW VOLTAGE (5V) RASPBERRY PI LIGHTING CONTROL. TOPOLOGY LAYOUT.			 danLight
1.C	18/05/21	EXTRA SWITCH AND ROOM NAMES ADDED.				
1.B	16/05/21	FLASK BLOCK LAYOUT CHANGED.				
1.A	06/05/21	ORIGINAL DRAWING.	DRAWN BY: DANIEL LOPEZ	SCALE: NTS	SHEET 2	REVISION 1.C




No.	DATE	DESCRIPTION	EXTRA LOW VOLTAGE (5V) RASPBERRY PI LIGHTING CONTROL. SCHEMATIC.			 danLight
1.C	18/05/21	EXTRA SWITCH AND ROOM NAMES ADDED.				
1.B	16/05/21	FLASK BLOCK LAYOUT CHANGED.				
1.A	06/05/21	ORIGINAL DRAWING.	DRAWN BY: DANIEL LOPEZ	SCALE: NTS	SHEET 3	REVISION 1.C

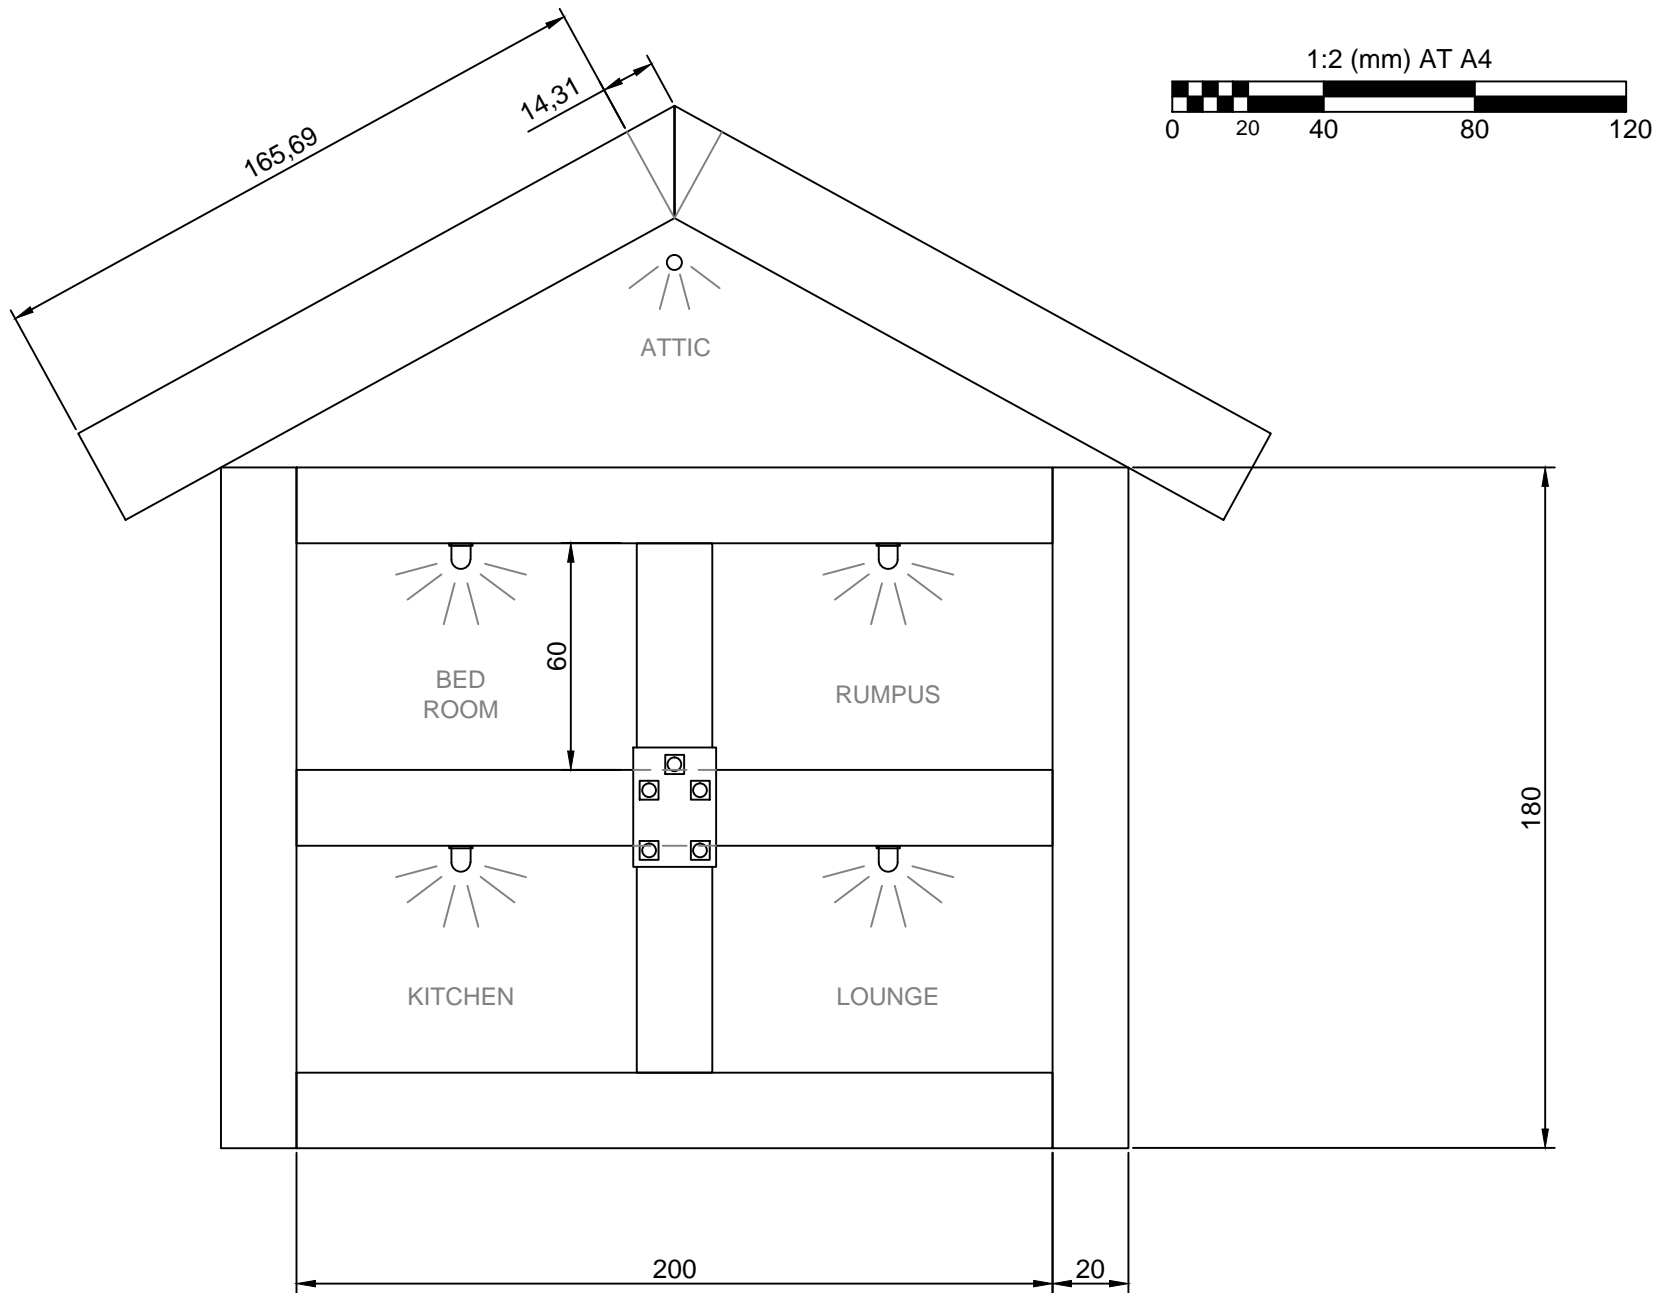

No.	DATE	DESCRIPTION	EXTRA LOW VOLTAGE (5V) RASPBERRY PI LIGHTING CONTROL. SCALED HOUSE.			 danLight
1.C	18/05/21	EXTRA SWITCH AND ROOM NAMES ADDED.				
1.B	16/05/21	FLASK BLOCK LAYOUT CHANGED.				
1.A	06/05/21	ORIGINAL DRAWING.	DRAWN BY: DANIEL LOPEZ	SCALE: 1:2	SHEET 4	REVISION 1.C



No.	DATE	DESCRIPTION	EXTRA LOW VOLTAGE (5V) RASPBERRY PI LIGHTING CONTROL. SCHEMATIC AND HOUSE.			
1.C	18/05/21	EXTRA SWITCH AND ROOM NAMES ADDED.				
1.B	16/05/21	FLASK BLOCK LAYOUT CHANGED.				
1.A	06/05/21	ORIGINAL DRAWING.	DRAWN BY: DANIEL LOPEZ	SCALE: 1:1	SHEET 5	REVISION 1.C